Permit #F00156203
FilmL.A., Inc.
6255 W Sunset Blvd, 12th Floor
Hollywood, CA 90028
t: (213)977-8600 - f: (213)977-8601
www.filmla.com

Summary Information

Permit No: F00156203 **Type of Permit:** FILMING **Release Date:** 09/24/2019

Production Company	COOLER WATER PRODUCTIONS LLC
Insured Company Name	COOLER WATER PRODUCTIONS LLC
Contact Phone No. 1	12346
Contact Phone No. 2	
Fax	10202 WEST WASHINGTON BLVD,
Address	MYRNA LOY BLDG #206 CULVER CITY, California 90232
Production Title	UNTITLED SHOWTIME LAKERS PROJECT
Type of Production	TV Drama

Producer	SCOTT STEPHENS
Director	ADAM MCKAY
1st AD	MATT REBENKOFF
Production Manager	DOUG ORNSTEIN
FilmL.A. Coordinator	Hans Groszkruger
Location Manager	GREGORY ALPERT
Primary Phone	Mobile - 818-535-5092
Secondary Phone	Office - 213-534-3504
Location Assistant	PATRICK CHISHOLM
Primary Phone	Mobile - 818-632-2175
Secondary Phone	

Fees

Posting 600	$138.00
Posting Max	$483.00
Notification Charge	$173.00
FILMLA NON-REFUNDABLE FILM APPLICATION FEE	$699.00
LA CITY LANE AND STREET CLOSURE FEE	$312.00
LA CITY DOT SIGN REMOVALS AND ENGINEERS	$100.00
LA CITY FIRE DEPARTMENT SPOT CHECK SURCHARGE	$85.00
LA CITY DEPT OF REC AND PARKS SPECIAL FACILITY ADMINISTRATION FEE	$150.00

Total Permit Fee $2,140.00

Number of Locations 1

NOT A PERMIT

FilmL.A., Inc.
6255 W Sunset Blvd, 12th Floor
Hollywood, CA 90028
t: (213)977-8600 - f: (213)977-8601
www.filmla.com

Summary Information — Location

Permit Number F00156203
Production Company COOLER WATER PRODUCTIONS LLC
Insured Company COOLER WATER PRODUCTIONS LLC
Production Title UNTITLED SHOWTIME LAKERS PROJE...

Location Manager GREGORY ALPERT
Primary Phone Mobile - 818-535-5092
Secondary Phone Office - 213-534-3504

Location Address 5600 Vineland Ave, North Hollywood, CA, 91601
Location Type Market
Location Description CIRCUS LIQUOR
Prep Dates 9/24/2019 - 9/25/2019 07:00 - 17:00 2 days
Film Dates 9/25/2019 - 9/26/2019 17:00 - 02:00 2 days
Strike Dates 9/25/2019 - 9/26/2019 02:00 - 07:00
Open or Closed to the Public Closed

Generic Conditions
THE CONSUMPTION OF ALCOHOLIC BEVERAGES AND THE USE OF DRUGS, INCLUDING MARIJUANA, ON LOCATION BY ANY CAST, CREW, OR INVITED GUESTS IS STRICTLY PROHIBITED.
*LA CITY AND/OR LA COUNTY FIRE CHECKLIST ATTACHED TO FINAL PERMIT. THE PERMITTEE IS RESPONSIBLE FOR COMPLETING CHECKLIST PRIOR TO FILMING ACTIVITY AT THIS LOCATION. NON COMPLIANCE MAY RESULT IN ASSIGNMENT OF A FIRE OFFICER.
Community Survey Obtained
Must Maintain 5' Clearance on Sidewalks/Walkways
No cast or crew parking on area streets
Number of uniformed officers listed on the permit is a minimum requirement. Permittee remains responsible for deploying a sufficient number of uniformed officers to provide traffic and crowd control to ensure the safety of the film crew and the public.
Traffic control must be done in accordance w/MUTCD
Traffic Officers Required
Uniformed officers shall have a copy of the film permit in their possession and are required to confirm that all traffic control signage devices are in place.

Please see attached documents
Vineland Ave btwn Burbank Blvd North to 1st driveway WS curb - Untitled Showtime Lakers Project.pdf
park.pdf
09.25.19 TURK U 28988.pdf

Equipment on Location

Type	Quantity
10 Ton Truck	2
5 Ton Truck	2
Cast/Crew vehicles	75
Catering Truck	3
Condors	1
Cranes	1
Cube Trucks	3
Generator	2
Honey Wagons	1
Picture vehicles	25
Portable restrooms	2

Personnel on Location

Type	Quantity
Cast	2
Crew	75
Extras	25
Off-Duty/Retired LAPD Officer(s)	2
Spot Check	1

NOT A PERMIT

FilmL.A., Inc.
6255 W Sunset Blvd, 12th Floor
Hollywood, CA 90028
t: (213)977-8600 - f: (213)977-8601
www.filmla.com

Summary Information — Location

Permit Number F00156203
Production Company COOLER WATER PRODUCTIONS LLC
Insured Company COOLER WATER PRODUCTIONS LLC
Production Title UNTITLED SHOWTIME LAKERS PROJE...

Location Manager GREGORY ALPERT
Primary Phone Mobile - 818-535-5092
Secondary Phone Office - 213-534-3504

Scissor Lifts	1
Semi Trucks	2
Stakebed Trucks	6
Trailers	6
Vans	6

Filming Activities Drive ups & away; Equipment across street; Equipment on property; Equipment on sidewalk & street; Exterior Dialogue; Exterior establishing shots; Handheld equipment; Interior Dialogue; Intermittent pedestrian control; Intermittent traffic control - 2 minute standard (except 0700-0900 hrs & 1500-1900 hrs); Wetdown; PERIOD CORRECT CARS DRIVING ON STREET FOR PICTURE (NORTH & SOUTH ON VINELAND AVE); PARKING A BLOCKING BUS IN THE RED CURB LANE (N/W CORNER OF VINELAND & BURBANK AVE.); REMOVING METRO BIKES THAT ARE PARKED AT THE N/W CONER OF VINELAND & BURBANK AVE.; ACTORS SMOKING FOR PICTURE; CANDLES; ATMOSPHERIC SMOKE; REQUESTING ITC TO START @ 6:30PM - AT OFFICER'S DISCRETION. IF TRAFFIC IS HEAVY, OFFICERS CAN DENY ITC UNTIL 7PM; REQUESTING TO HOLD TRAFFIC ALL DIRECTIONS @ 6:30PM; WETDOWN ON VINELAND AVE & BURBANK BLVD.;

Special Effects:

Type	No. Times Per Day	No. Takes Per Take
Smoke effects	1	1

Description of F/X Scene: ACTORS SMOKING FOR PICTURE CANDLES

Jurisdiction **Political:** Los Angeles City - Council District 02 **Police:** Los Angeles Police **Fire:** Los Angeles City Department

Thomas Guide **Page:** 563 **Grid:** A1

Approvals

FILML.A. CLOSURES	Jennifer Morelos
LOS ANGELES CITY DEPARTMENT OF PUBLIC WORKS	LaMeisha Candler
LOS ANGELES CITY POLICE DEPARTMENT	Richard Priest
LOS ANGELES CITY DEPARTMENT OF REC & PARKS - FILM OFFICE	Isabel Aguilar
LOS ANGELES CITY DEPARTMENT OF TRANSPORTATION - SIGN & METER REMOVAL	Michael Gonzalez

Coordinator Note SPOT CHECK FOR FX PER ATTACHED FX PAPERWORK

Coordinator Note Verbal approval from Karina Chaki, DOT to temporarily cover the bike sign on north side of Burbank Blvd at Vineland on Wednesday 9/25 (12pm - 11pm) per LADOT guidelines for street signs below:

Covering of Street Name signs are allowed for filming, if you use paper. Please make sure you use temporary, and not permanent adhesives. If you use magnetic, please be careful when attaching/dismounting of signs. Please be careful not to use any chemicals that will affect our sign's reflectivity, and/or anti-graffiti coatings. We would prefer that you hold off on the covering of our Street Name signs as much as possible to prevent confusion to the area's visitors and/or LAPD/LAFD personnel responding to an emergency, unless you have staff at corner that can answer questions, and guide lost drivers. Lastly, upon completion of the film shoot, please remove

NOT A PERMIT

FilmL.A., Inc.
6255 W Sunset Blvd, 12th Floor
Hollywood, CA 90028
t: (213)977-8600 - f: (213)977-8601
www.filmla.com

Summary Information

Location

Permit Number F00156203
Production Company COOLER WATER PRODUCTIONS LLC
Insured Company COOLER WATER PRODUCTIONS LLC
Production Title UNTITLED SHOWTIME LAKERS PROJE...

Location Manager GREGORY ALPERT
Primary Phone Mobile - 818-535-5092
Secondary Phone Office - 213-534-3504

and restore signs to the original status. An inspection will be made, and cost of $100.00 will be charged to your FilmLA permit. There will be no separate billing/invoice from LADOT.

Coordinator Note Company must work with area businesses to alleviate parking concerns.

Parking

Base Camp
Location Type : Filming Location

Crew Parking
Location Type : Filming Location

Parking Notes
NOTE:
1. Crew Parking: Burbank address, but the Equestrian Center resides on LA Park Property. 480 W. RIVERSIDE DR. 6am-12am
2. Basecamp: Is in Burbank 2900 West Alameda Ave.

Posting "No Parking" signs - B/S VINELAND AVE. (FROM BURBANK BLVD. NORTH TO COLLINS ST.)
- N/S BURBANK AVE. (FROM VINELAND EAST TO CLEON AVE.)

Approximate Footage more than 1800 **Log Number** 255920

Date(s) 9/25/2019 to 9/25/2019 **Time(s)** 15:00 to 00:00

Posting "No Parking" signs - E/S VINELAND AVE. (FROM BURBANK BLVD. SOUTH 400' TO APPROX. 5518 VINELAND)

Approximate Footage 301 - 600 **Log Number** 255923

Date(s) 9/25/2019 to 9/25/2019 **Time(s)** 15:00 to 00:00

Lane / Full Closure CURB LANE (RED ZONE) CLOSURE: W/S VINELAND AVE. (FROM BURBANK BLVD. NORTH DRIVEWAY INTO THE STRIP MALL)

Approximate Footage 0 - 300

Date(s) 9/25/2019 to 9/25/2019 **Time(s)** 18:00 to 00:00

NOT A PERMIT

Permit #F00156203

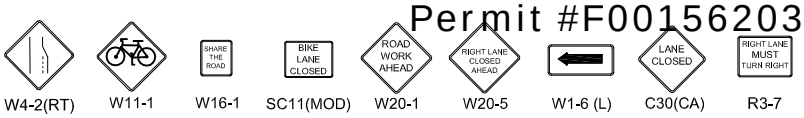

Ⓢ TRAFFIC SIGNAL

● TRAFFIC CONE

TYPE I W/ SIGN

FLASHING ARROW SIGN (FAS)

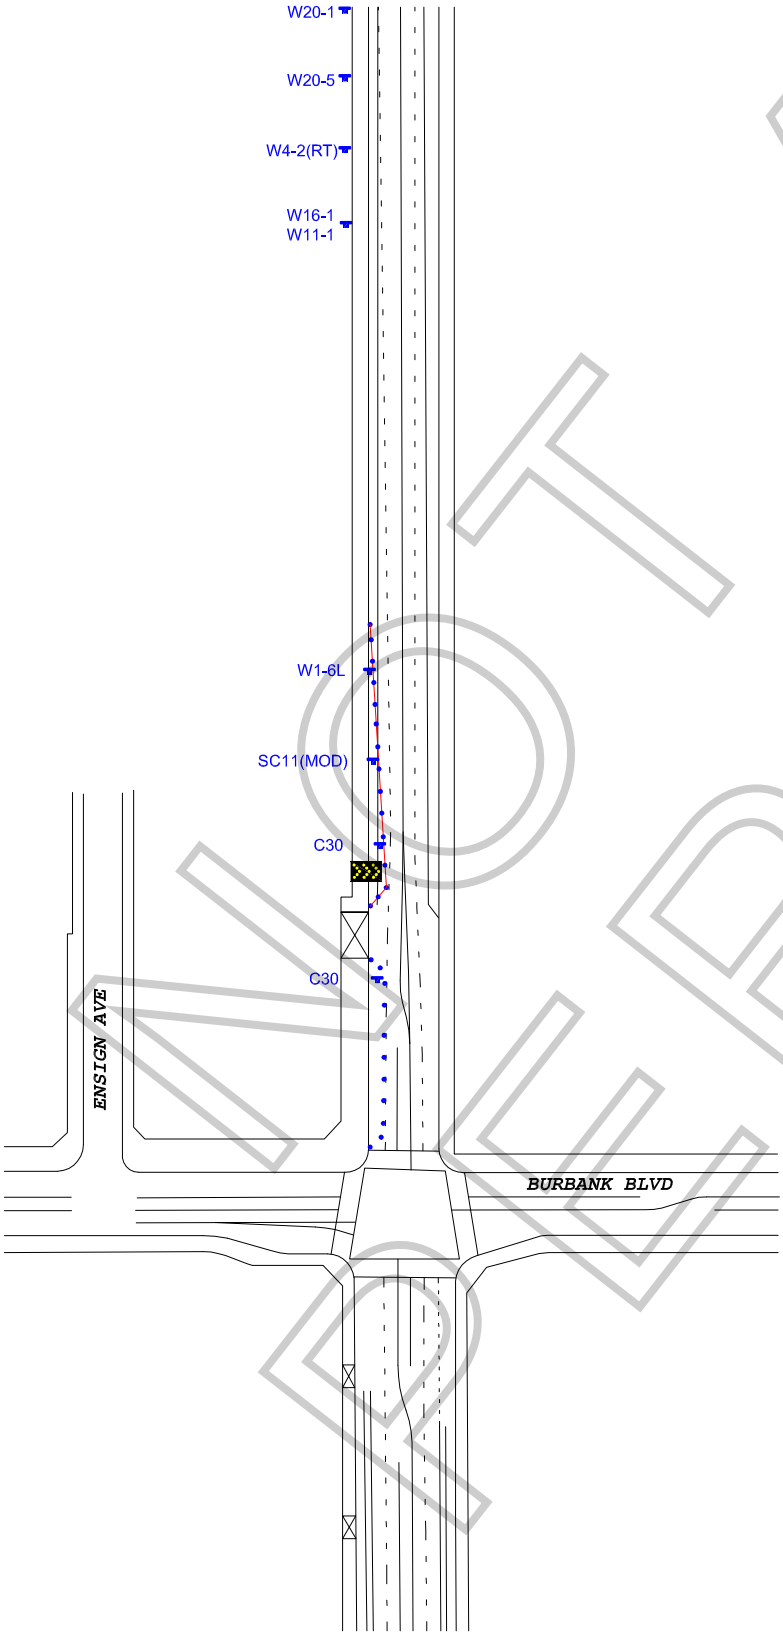

ALL TRAFFIC CONTROL WILL BE INSTALLED TO MEET OR EXCEED THE LATEST CA-MUTCD MINIMUM REQUIREMENTS

N

WORK ZONE TRAFFIC CONTROL PLAN GENERAL NOTES

1. DATE/TIME: 9-25-19 FROM 18:00 HOURS TO 23:59 HOURS.

2. ALL SIGNING, STRIPING, AND TRAFFIC CONTROL DEVICES SHALL CONFORM TO THE (CURRENT) STATE OF CALIFORNIA DEPARTMENT OF TRANSPORTATION (CALTRANS) STANDARD PLANS AND STANDARD SPECIFICATIONS, CALIFORNIA MUTCD, AND ANY ADDENDUMS THERETO, AND AS SHOWN ON THESE PLANS, SYMBOLS AND ABBREVIATIONS USED ARE SHOWN ON CALTRANS STANDARD PLANS.
3. THERE WILL BE NO INTERFERENCE WITH TRAFFIC SIGNALS OR CROSSWALKS.
4. CONES WILL BE 28" MINIMUM HEIGHT AND HAVE REFLECTORIZED SLEEVES FOR NIGHT WORK.
5. POLICE WILL DIRECT TRAFFIC IF NECESSARY.

NOT A PERMIT

TCP FOR: UNTITLED SHOWTIME LAKERS PROJECT

LOCATION: WEST SIDE CURB LANE OF VINELAND AVE BTWN BURBANK AVE NORTH TO 1ST DRIVEWAY NORTH HOLLYWOOD, CALIFORNIA

CONTACT: TOM POTIER
PH# 310-780-2849
PATRICK CHISHOLM
PH# 818-632-2175

JCL TRAFFIC SERVICES
(213) 622-9775
C31-CA Lic # 805357

DATE	REVISIONS	DRAFTER: MARIO MENJIVAR
		SCALE: N.T.S.
		FILM LA: HG

PARK FILM OFFICE
City of Los Angeles, Department of Recreation and Parks
4730 Crystal Springs Drive, (Mail Stop 664)
Los Angeles, California 90027
Telephone: (323) 644-6220 Fax: (213) 847-6056

Film Production Guidelines

Welcome to the City of Los Angeles, Department of Recreation and Parks (Department). In our partnership to protect the environmental integrity of our parks the Park Film Office is providing guidelines to ensure a safe and successful film shoot. Please review and provide copies of these guidelines to the appropriate responsible persons. Thank you for the continuous use of our parkland.

DRAFT NOT A PERMIT

GRIFFITH L.A. EQUESTRIAN CENTER

- **Ok to Crew park only on La Equestrian Center on 09/25/2019 (see plot plan).**
- **Ok for 200 cars parked on la equestrian lots see plot plan.**
- **IN THE EVENT ANY MOTORHOME AND OR TRUCKS ARE ADDED TO THE LOT IT AUTOMATICALLY BECOMES BASECAMP AND MONITOR ONSITE WILL CALL FOR A RIDER FOR THE ADDITIONAL FEES.**
- **Company must adhere to L.A. Equestrian staff guidelines.**
- **Ok for Atmospheric smoke effects (water based**
- Fire extinguisher required for generators on site.
- Use of City utilities (water and electricity) is $75 per use, per day. **The company will be invoiced by the Park Film Office once filming is complete.**
- Pyrotechnics, explosions, stunts and special effects may be considered on a case-by-case basis for exterior use only and requires approval by LAFD and the Park Film Office. Any special effects that may cause damage to the interior/exterior of cave integrity are not permitted.
- Vehicles and/or heavy equipment are not allowed on turf areas unless prior approval is given by the Park Film Office.
- Production companies must provide their own restroom and trash receptacles. The City dumpsters and trash cans cannot be used so all self-generated trash has to be removed and disposed of off-site.
- No simulated sex allowed on Park property.
- No nudity allowed on Park property.
- **Film permits do not provide exclusive use of a park or recreation area and includes the use of parking lots.**
- **Notifications signs must be posted at least 24-48 hours prior to filming as a courtesy for the public when requesting a playground area, basketball courts, soccer fields or baseball fields.**
- **Parking must be open and available for public use designated with proper signage by production.**

- Service roads, parking lot driveway access, handicap or electric vehicle designated parking stalls may not be blocked or restricted. Emergency vehicle access lanes must be maintained in parking lots and park streets at all times.
- A 20 Foot unobstructed lane must be maintained between parked vehicles/trailers in all parking lots and Recreation and Parks roadways for emergency vehicle access.
- Due to underground plastic irrigation lines and trees having shallow root systems, staking and or drilling into turf, rocks, trees or asphalted areas is not permissible unless prior approval is given by the Park Film Office. This approval will be noted in the permitted guidelines.
- Locked park gates can only be accessed by a Park Film Office Monitor. Security of open gates must be provided by the permitted company. Any equipment that is permitted to stay overnight must be guarded by the permitted company's security group.
- Alterations to natural or manmade surroundings or content of the park are not permissible unless documented in these specific guidelines. The permit holder is financially responsible for all remediation should there be any damage or unauthorized alteration to Department property. The remediation and cost of will be determined by the Park Film Office.
- A Park Film Office Monitor(s) may be assigned to the permitted location. Their job is to ensure guidelines are followed, liaison between park patrons, other City employees and a communication link between Permitee and the Park Film Office for any additional needs or authorizations. When the Park Film Office is closed the Park Film Monitor has the authority and responsibility to modify these guidelines within the parameters given to them by their supervisor. The Park Film Monitor has access 24/7 to contact their supervisors if needed. The Permitee will be required to adhere to the instructions, restrictions and requests given by the Park Film Monitor.
- No Smoking unless in designated area.
- No smoking on trails.
- Smoking is prohibited on all Department properties. An exception has been made for permitted film production companies to smoke in areas that are designated by the Fire Safety Officer or Park Film Monitor. If a Fire Safety Officer or Park Film Monitor is not assigned to the Permitee there will be no smoking with the exception of an actor smoking while performing or as part of the scene.
- A designated smoking area may not be near any patron activity or facility. Large buckets of sand or water must be placed in this area for disposal of tobacco or tobacco related products. The designated smoking area may be revoked or not allowed depending on weather and location conditions. Failure to comply with the smoking restrictions may result in a fine.

F-156203

COOLER WATER PRODUCTIONS LLC/UNTITLED SHOWTIME LAKERS PROJECT/UNTITLED SHOWTIME LAKERS PROJECT

(GRIFFITH L.A. EQUESTRIAN CENTER)

NOT A PERMIT

F-315-U

LOS ANGELES FIRE DEPARTMENT

Permit #F00156203

Permit No: 28988

Date Issue 9/13/2019

SPECIAL PERMIT TO USE SPECIAL EFFECTS

State Lic No 2240.08

Name:	ROBERT TURK	Address:	142 N PEPPERS			Phone:	(818) 469-0328
Company:		City:	BURBANK			Mobile:	
Email:	ronglad@aol.com	State:	CA	Zip:	91505	Fax:	

2nd Operator: 2240.08 ROBERT TURK

Production Title: UNTITLED SHOWTIME LAKER Production Company: HBO/COOLER WATERS PROD. LLC

Location: 5600 VINELAND

PERMISSION IS HEREBY GRANTED TO SIMULATE:

TWO ADULT ACTORS SMOKING HERBAL CIGARETTES - NO MINORS PRESENT. INCENSE CONE IN ASHTRAY.

USING THE FOLLOWING SPECIAL EFFECTS MATERIAL:

3 - PACK OF HERBAL CIGARETTES

UNDER THE FOLLOWING CONDITIONS:

UNDER THE DIRECT SUPERVISION OF ROBERT TURK, 2240.08 AND SPOT CHECK, FILMLA#156203 - GENERAL PRECAUTIONS AGAINST FIRE/INJURY, 1 - C02 FIRE EXT. BUTT CANS

ADDITIONAL TERMS AND CONDITIONS

992.6 HSC RESPONSIBILITY. The Company representative shall provide to the authority having jurisdiction the name and license number of the special effects operator who shall have the authority, responsibility and be in charge of handling all Special Effects Material. The company representative shall also allocate sufficient time to the Special Effects Pyrotechnic Operator to prepare for the transportation, parking, storing, securing daily, discharging, disposing of, or otherwise handling of fireworks, pyrotechnic devices, or materials in a sane manner. Upon completion of firing, no unauthorized person shall be permitted access to the firing area until the licensed pyrotechnic operator has determined the area to be safe and secure.

NOTICE: The permittee and production company shall be advised that this permit in no way removes or modifies their responsibility to comply with any other applicable laws or ordinances, including those relating to excessive noise.

57.105.8 THE CHIEF SHALL HAVE THE POWER TO REVOKE OR SUSPEND ANY SPECIAL PERMIT UPON VIOLATION OF THE TERMS AND CONDITIONS IN ACCORDANCE WITH PROVISIONS OF SECTION 57.105.5 OF THE LOS ANGELES MUNICIPAL CODE.

SUBJECT TO FIELD INSPECTION NO DEVIATION WITHOUT WRITTEN PERMISSION

TEMPORARY FROM

9/25/2019 TO **9/25/2019**

Fire Chief
By: MOREL
Phone: 213 978-3670

lafd:rev 2/2017

NOT A PERMIT